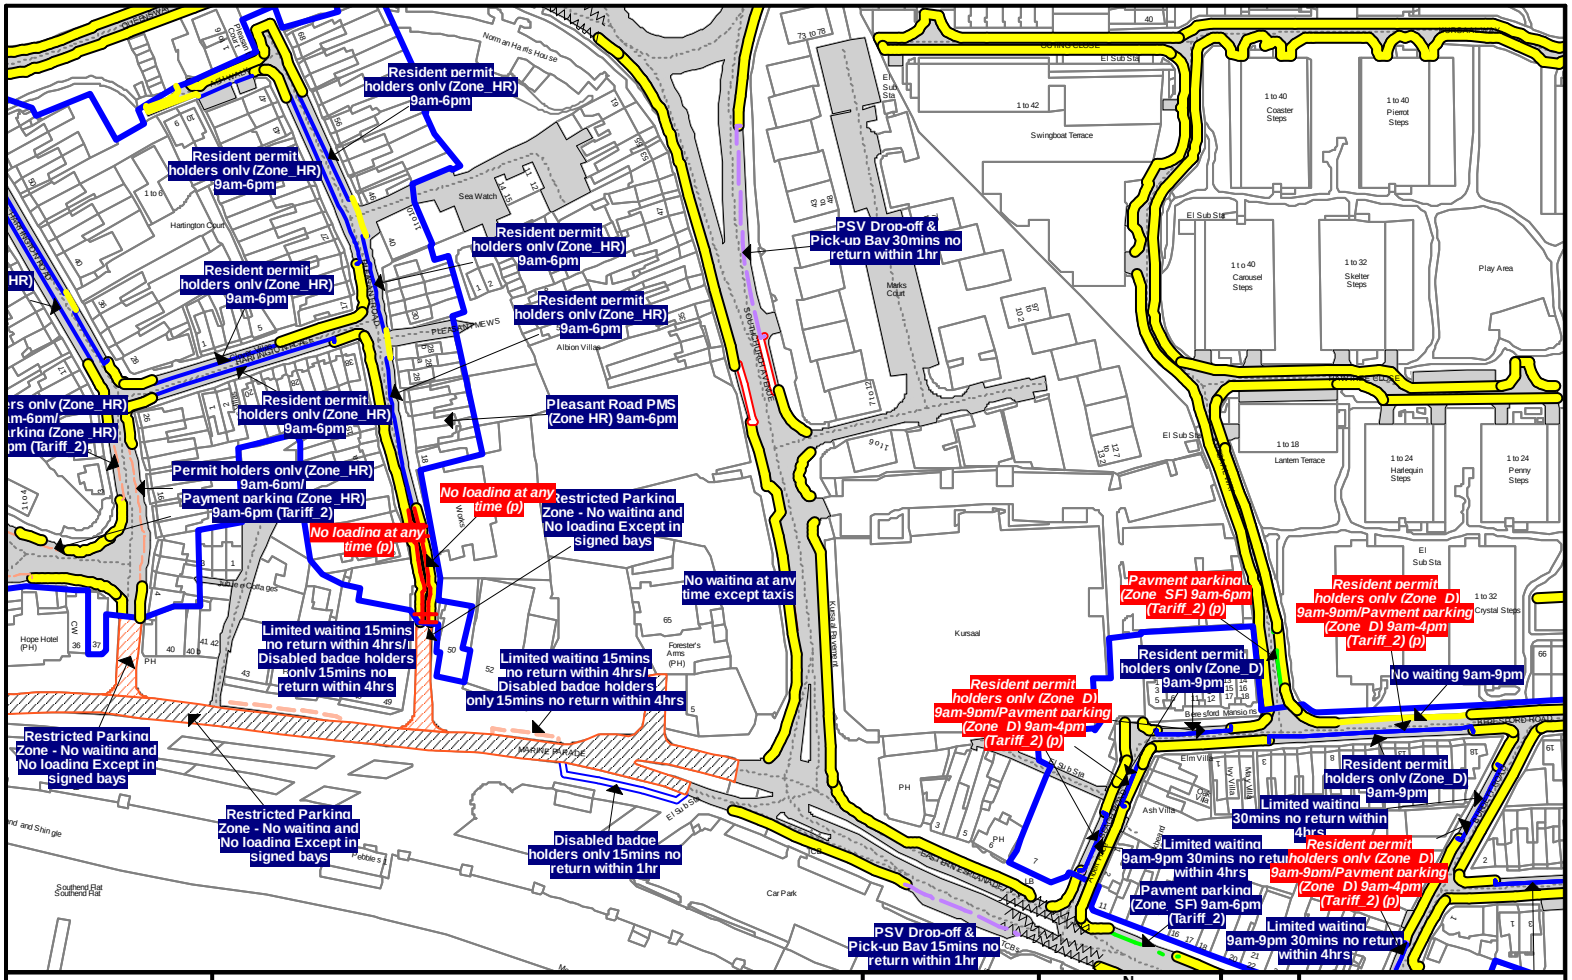

Order Title:

The Southend-on-Sea Borough Council (Various Roads) (Stopping, Waiting, Loading and Unloading prohibitions and restrictions, Parking Places and Permit Parking Zones) (Consolidation) Order 2016

NOTE: SEE MAP SCHEDULE LEGEND FOR RESTRICTIONS DISPLAYED

This map is reproduced from Ordnance Survey material with the permission of Ordnance Survey on behalf of the Controller of Her Majesty's Stationery Office (c) Crown Copyright. Unauthorised reproduction infringes Crown copyright and may lead to prosecution or civil proceedings. Southend-on-Sea Borough Council Licence Number 100019680

SCALE	1 : 1250 @ A3
DATE	20/03/2019
MAP	Tile Ref: V19
REVISION	DRAFT