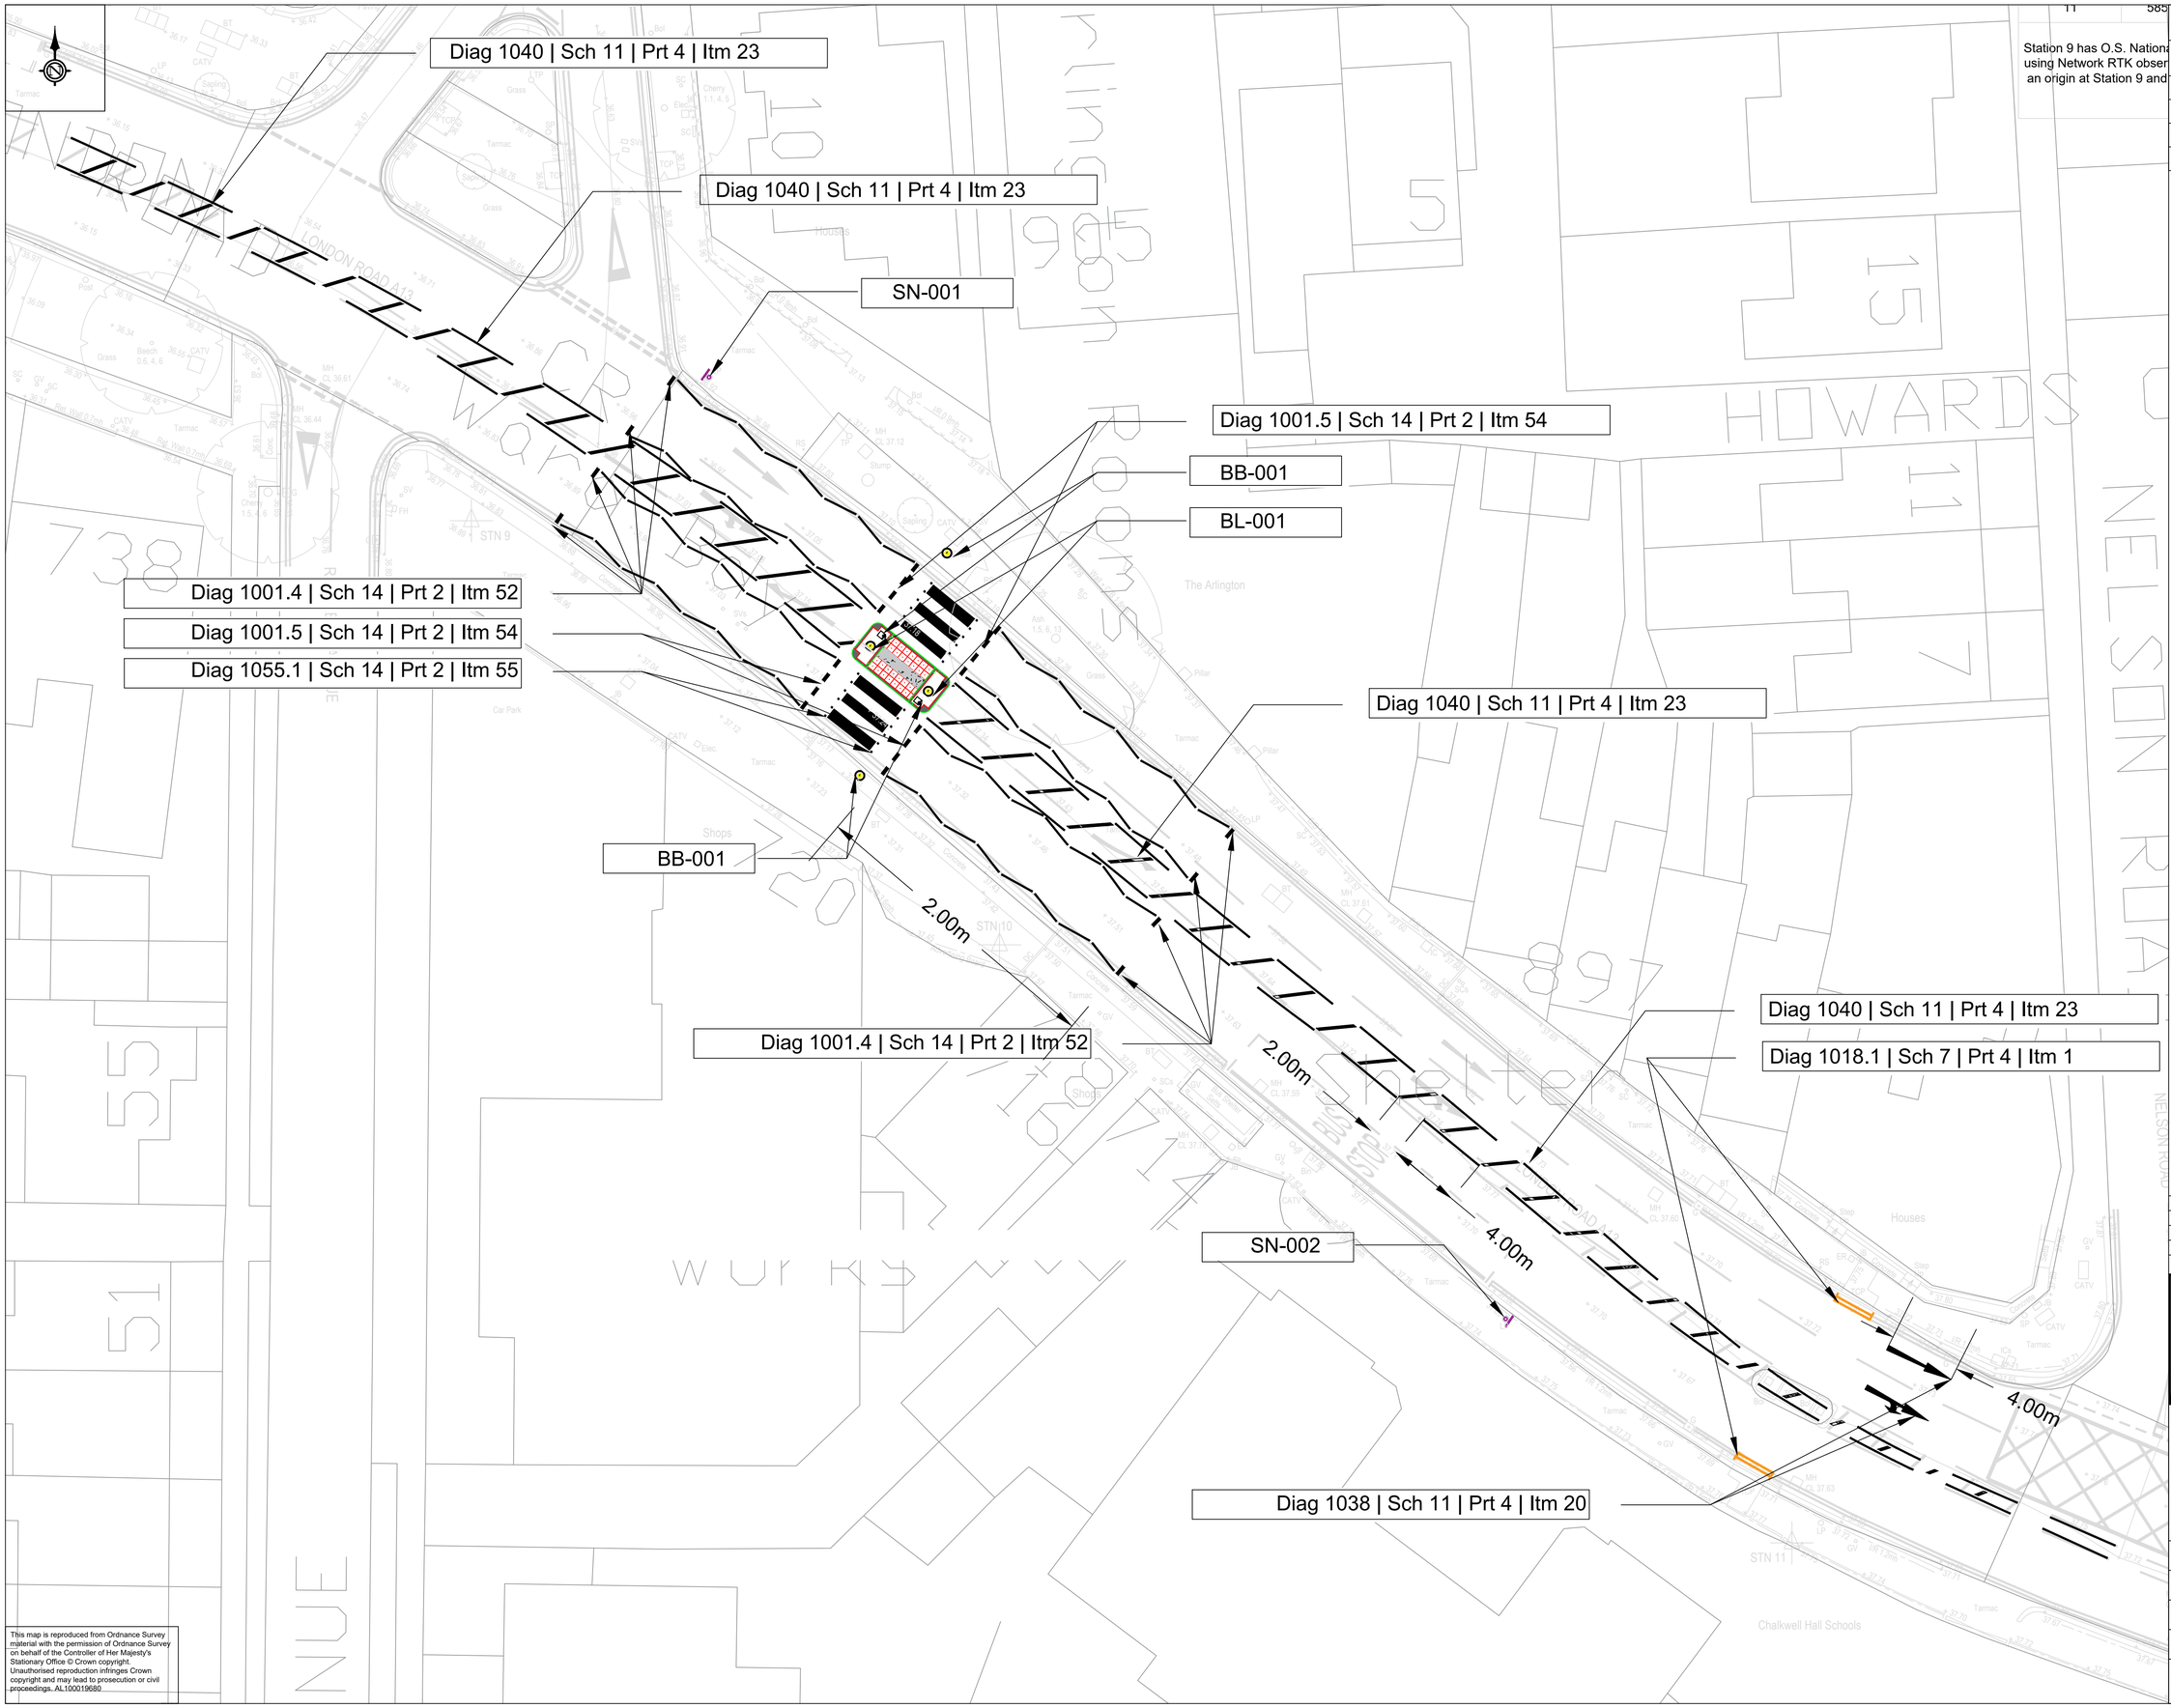

Station 9 has O.S. National using Network RTK obser an origin at Station 9 and

This map is reproduced from Ordnance Survey material with the permission of Ordnance Survey on behalf of the Controller of Her Majesty's Stationary Office © Crown copyright. Unauthorised reproduction infringes Crown copyright and may lead to prosecution or civil proceedings. AL100019680

SAFETY, HEALTH AND ENVIRONMENTAL INFORMATION

In addition to the hazards/risks normally associated with the types of work detailed on this drawing, note the following significant residual risks

Construction	NONE -
Maintenance / Cleaning	NONE -
Use	NONE -
Decommissioning / Demolishing	NONE -

Notes:

1. All Sign and Road Marking are to be in Accordance with the Traffic Sign Regulations & General Directions 2016 (TSRGD) as well as Traffic Sign Manual chapter 5.
2. Where proposed road marking tie into existing road marking they should be correctly aligned and matched.
3. Setting out on site to be agreed with SCC Engineer before works commence.
4. For Directional Bollard (BL-001) Detail and Belisha Beacon (BB-001) Refer to standard detail drawing number ZC-R-001 .
5. In case of any ambiguity or lack of clarity, the SCC must be consulted for clarification prior to proceeding.

Diag | Sch | Prt | Itm

- Item Number
- Part
- Schedule
- Diagram Number

Key:

Sign to be mounted on Lamp Column refer to drawing SCCC11230-100-SCC-HSN-A13-SM-100

Belisha Beacon refer to drawing ZC-R-001

Directional Bollard refer to drawing ZC-R-001

Rev.	Description.	Drn	App	Date
-		XX	XX	

Southend-on-Sea City Council

Environment and Place

PO Box 5560, Civic Centre
Victoria Avenue, Southend on Sea, SS2 6ZQ

Project Title
Nelson Road
Zebra Crossing

Drawing Title
Road Marking

Drawn AAZ	Date XX/XX/XXXX	Review AA	Date XX/XX/XXXX
Checked EB	Date XX/XX/XXXX	Approved AG	Date XX/XX/XXXX
Scales @ A1 1:200		Revision O	

Drawing Status: Construction

Drawing Number
SCCC11230-100-SCC-HMK-A13-EL-100 Rev O