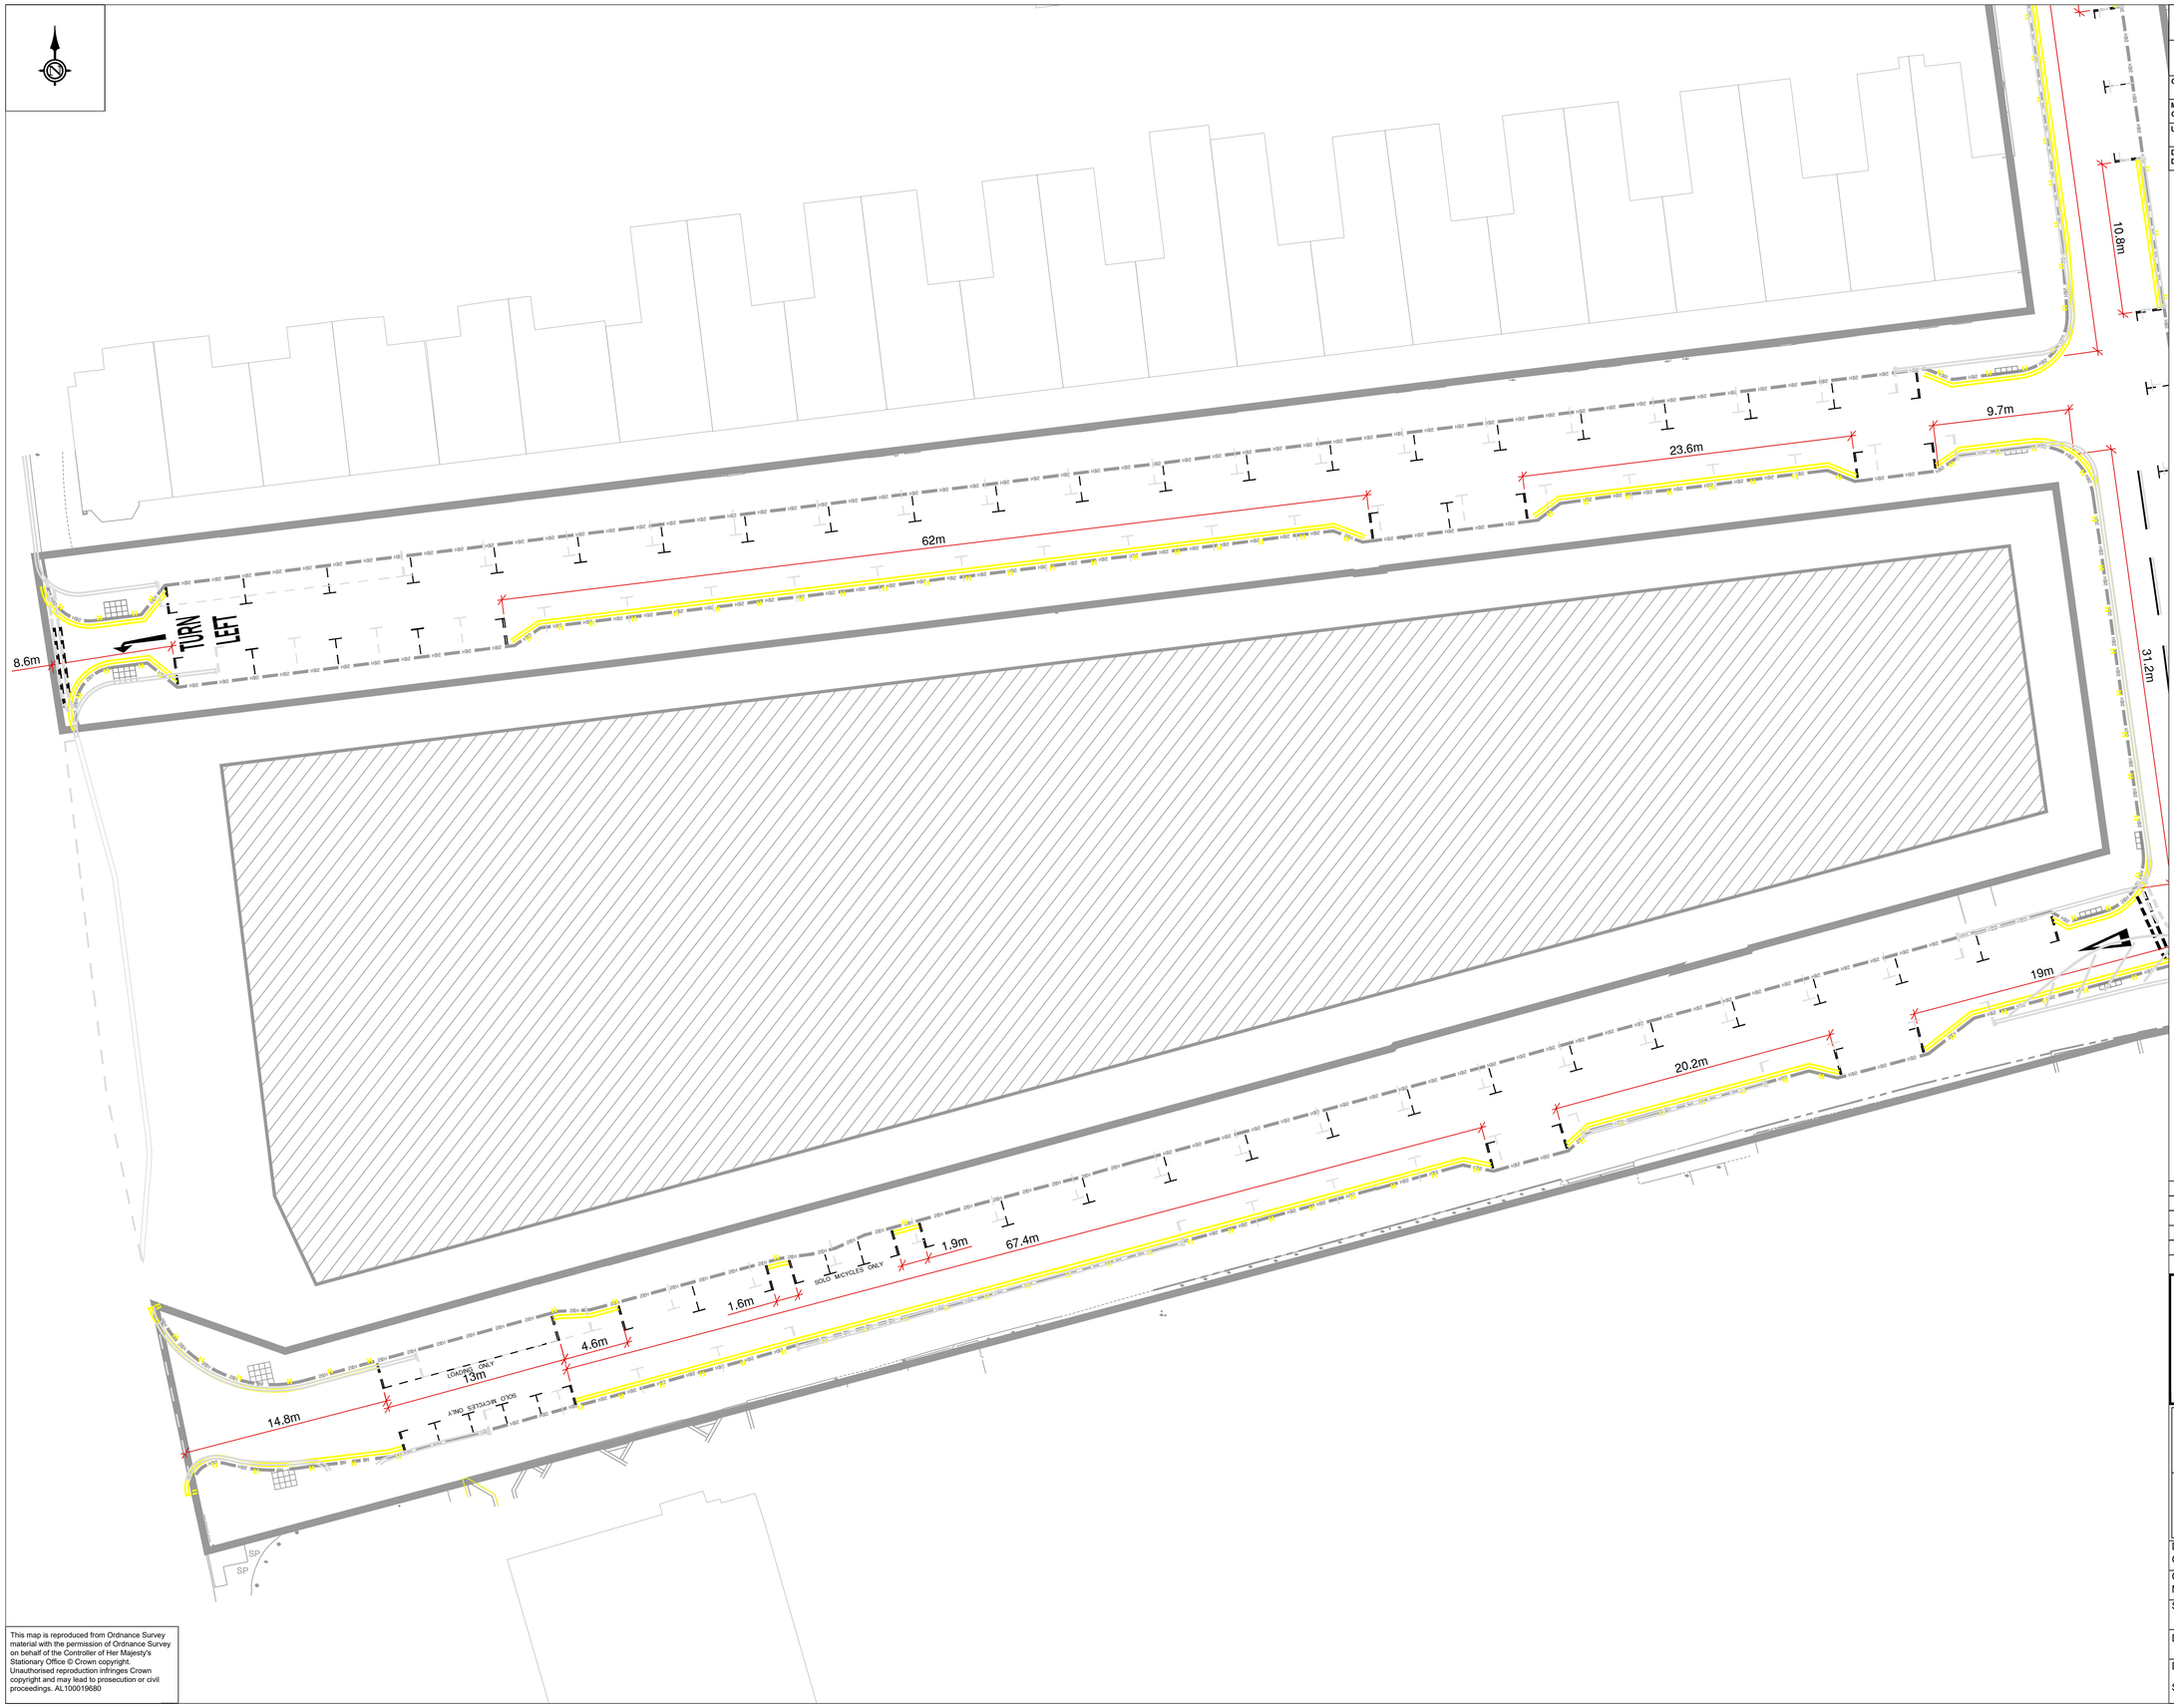

SAFETY, HEALTH AND ENVIRONMENTAL INFORMATION

In addition to the hazards/risks normally associated with the types of work detailed on this drawing, note the following significant residual risks

Construction	NONE -
Maintenance / Cleaning	NONE -
Use	NONE -
Decommissioning / Demolishing	NONE -

Notes:

- All standard parking bays 6m long x 2m wide.
- End bays 5.5m long x 2m wide.
- Bays set out with street furniture between bays.
- Loading bay 13m long x 2m wide
- All standard SOLO M/CYCLE bays 2.5m long x 1.5m wide.
- SOLO M/CYCLE bays adjacent radius kerb build out around tree to be 2.5m long and max.2m wide to align with adj. standard bays.

Key

- Introduce No Waiting at Any Time (DYL)
- Introduce No Loading at Any Time (Kerb Ticks)
- Previous Road Marking Layout

Rev.	Description.	Drn	App	Date
E	Kerb Ticks & Previous Markings Added	GW	MW	10/11/25
D	Parking Bay Removed Outside no.63	GW	MW	18/09/25
C	Dimensions & Key Added	GW	MW	04/08/25
B	Provision of M/C Bays adj. tree build-out	GW	MW	23/07/25
A	First Issue	GW	MW	20/05/25

Southend-on-Sea City Council

Environment and Place

PO Box 5560, Civic Centre
Victoria Avenue, Southend on Sea, SS2 6ZQ

Project Title
Warrior Square Improvement Scheme

Drawing Title
New Parking Layout Sheet 1 of 2

Drawn GW	Date 01/05/2025	Review GW	Date 06/05/2025
Checked MW	Date 20/05/2025	Approved MW	Date 20/05/2025
Scales @ A1 NTS		Revision E	

Drawing Status: Construction

Drawing Number: SBCC11133-100-SBC-HKF-WSQPL-PM-SK001

This map is reproduced from Ordnance Survey material with the permission of Ordnance Survey on behalf of the Controller of Her Majesty's Stationary Office © Crown copyright. Unauthorised reproduction infringes Crown copyright and may lead to prosecution or civil proceedings. AL100019680