THE SOUTHEND BOROUGH COUNCIL (WAITING, LOADING, STOPPING AND PARKING PLACES) (MAP BASED) (CONSOLIDATION) ORDER 2021

THE SOUTHEND-ON-SEA CITY COUNCIL (WAITING, LOADING, STOPPING AND PARKING PLACES) (MAP BASED) (TUNBRIDGE ROAD AREA - ZONE AT) AMENDMENT NO.* ORDER 2026

Southend-on-Sea City Council in exercise of its powers under Sections 1, 2, 4, 45 and 46 of the Road Traffic Regulation Act 1984 (as amended) ("the 1984 Act") and the Traffic Management Act 2004 ("the 2004 Act") and of all other enabling powers, and after consultation with the Chief Officer of Police in accordance with Part III and Part IV of Schedule 9 to the 1984 Act, hereby makes the following Order:

1. Without prejudice to the validity of anything done or to the liability incurred in respect of any act or omission before the coming into operation of this Order, The Southend Borough Council (Waiting, Loading, Stopping and Parking Places) (Map Based) (Consolidation) Order 2021 (as amended) (hereinafter referred to as "the 2021 Order") shall have effect as though:

    (i) The items represented on the plans in Schedule 1 to this Order shall replace those corresponding plans as listed in the appropriate Schedule to the 2021 Order (as amended); and

    (ii) The properties specified in Schedule 2 to this Order shall be the properties eligible for the issue of Zone TR resident parking permits, subject to the provisions set out in that Schedule.

2. The effect of this Order is (this article is an explanatory note and does not form part of the Order):

    (a) Introduce a new Tunbridge Road Area Controlled Parking Zone (Zone TR), operating between 8am and 6pm, Monday to Sunday, within the extents shown on the plans in Schedule 1.

    (b) Introduce marked Resident Permit Holders Only parking bays within Zone TR, operating between 8am and 6pm, Monday to Sunday, at the locations shown on the plans in Schedule 1.

    (c) Introduce, retain or amend waiting restrictions within Zone TR, as shown on the plans in Schedule 1, including:

        - No Waiting at Any Time restrictions, including existing restrictions to be retained and new or amended restrictions where required to support the revised parking arrangements; and
        - No Waiting, Monday to Sunday, 8am to 6pm restrictions, at the locations shown on the plans in Schedule 1.

    (d) Provide eligibility for the issue of Zone TR resident parking permits to the residential properties specified in Schedule 2.

    (e) Apply the Council's applicable resident permit and visitor voucher charges to Zone TR in accordance with the 2021 Order (as amended).

    (f) Install, replace or reposition the necessary Zone TR entry and exit signs, parking signs, road markings and associated equipment to reflect the arrangements introduced by this Order.

3. The remainder of The Southend Borough Council (Waiting, Loading, Stopping and Parking Places) (Map Based) (Consolidation) Order 2021 (as amended) shall remain in full force and effect.

4. This Order shall come into operation on the XX day of Month 2026 and may be cited as:

“The Southend-on-Sea City Council (Waiting, Loading, Stopping and Parking Places) (Map Based) (Tunbridge Road Area - Zone TR) Amendment No. * Order 2026”.

Made on the XX day of XXXX 2026.

[signature]

[Name]

[Job Title]
For and on behalf of Southend-on-Sea City Council

Schedule 1 Map-Based Plans to Replace the Corresponding Plans in the Appropriate Schedule to the 2021 Order (as amended)



Southend-on-Sea City Council

Order Title:
THE SOUTHEND BOROUGH COUNCIL (WAITING, LOADING, STOPPING AND PARKING PLACES) (MAP BASED) (CONSOLIDATION) ORDER 2021
THE SOUTHEND-ON-SEA CITY COUNCIL (VARIOUS ROADS) (MOVING TRAFFIC AND SPEED LIMIT) ORDER 2025


NOTE: SEE MAP SCHEDULE LEGEND FOR RESTRICTIONS DISPLAYED

N

P17 / Q16 / Q18 / R17

This map is reproduced from Ordnance Survey material with the permission of Ordnance Survey on behalf of the Controller of Her Majesty's Stationery Office © Crown Copyright. Unauthorised reproduction infringes Crown copyright and may lead to prosecution or civil proceedings.
Southend-on-Sea City Council
Licence No: 100019680 2026

SCALE	1 : 1250 @ A3
DATE	07/10/2026
MAP	Tile Ref: Q17
REVISION	5 PROPOSE

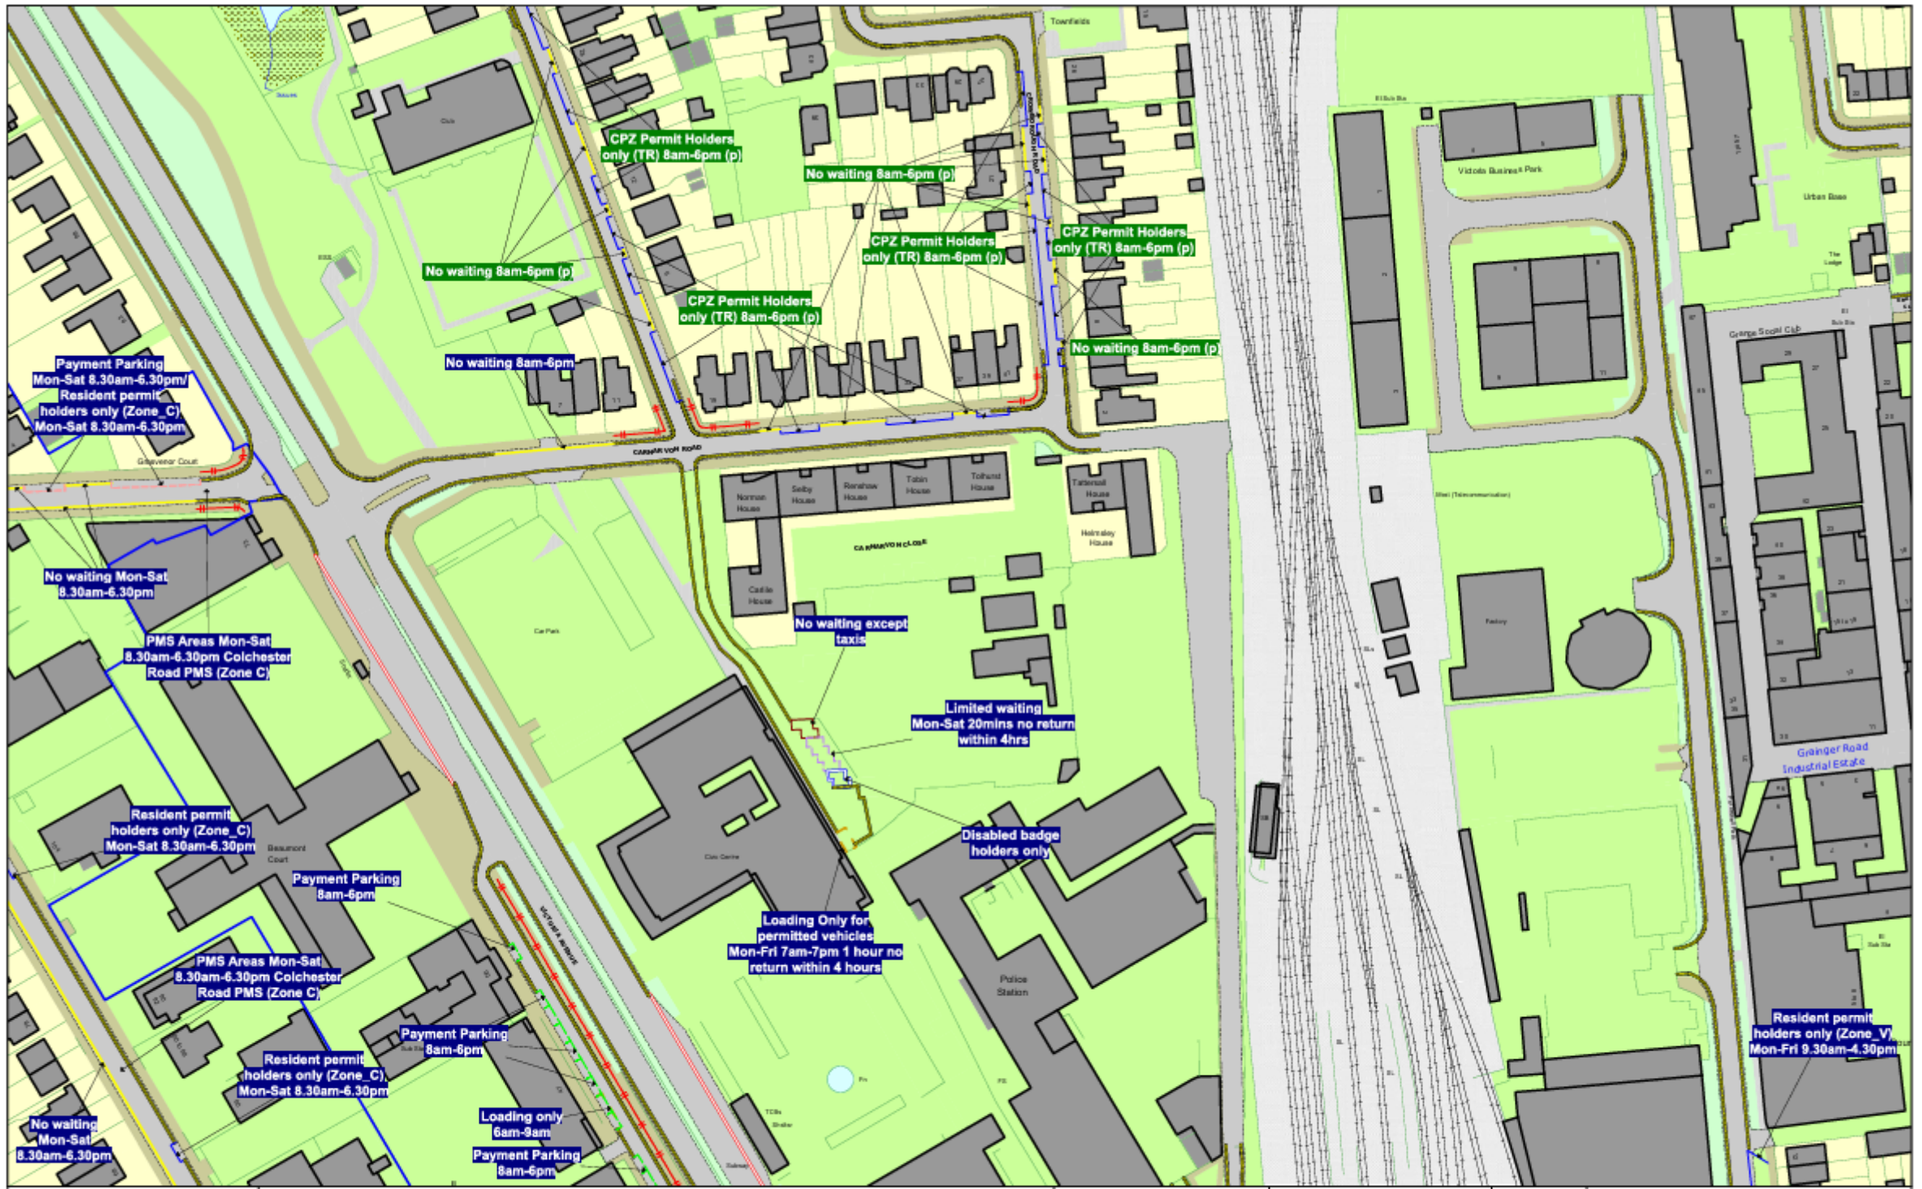

Southend-on-Sea City Council

Order Title:
THE SOUTHEND BOROUGH COUNCIL (WAITING, LOADING, STOPPING AND PARKING PLACES) (MAP BASED) (CONSOLIDATION) ORDER 2021
THE SOUTHEND-ON-SEA CITY COUNCIL (VARIOUS ROADS) (MOVING TRAFFIC AND SPEED LIMIT) ORDER 2025

NOTE: SEE MAP SCHEDULE LEGEND FOR RESTRICTIONS DISPLAYED

N

Q17
R16 R18
S17

This map is reproduced from Ordnance Survey material with the permission of Ordnance Survey on behalf of the Controller of Her Majesty's Stationery Office © Crown Copyright. Unauthorised reproduction infringes Crown copyright and may lead to prosecution or civil proceedings.
Southend-on-Sea City Council
Licence No: 100019680 2026

SCALE	1 : 1250 @ A3
DATE	07/10/2026
MAP	Tile Ref: R17
REVISION	10 PROPOSE

Schedule 2
Eligible Property Schedule*
The following residential properties shall be eligible for the issue of Zone TR resident parking permits:

Street	Odd numbers	Even numbers	Named properties and additional addresses
Tickfield Avenue	15-85	12-62	
Tunbridge Road	33-61	6-76	
Crowborough Road	21-101	2-86	
Carnarvon Road	7-41		
Penhurst Avenue	1-5		

*** Provisions applying to eligibility:**

- If a property number is on this list, any flats, maisonettes or other homes that already exist within that property are also included, unless stated otherwise.
- Hotels, guesthouses, hostels, holiday accommodation and business premises are not included unless they are specifically listed.
- If a property or land is later extended, converted or redeveloped to create new homes, those new homes will not automatically qualify for a parking permit.