THE SOUTHEND BOROUGH COUNCIL (WAITING, LOADING, STOPPING AND PARKING PLACES) (MAP BASED) (CONSOLIDATION) ORDER 2021

THE SOUTHEND-ON-SEA CITY COUNCIL (WAITING, LOADING, STOPPING AND PARKING PLACES) (MAP BASED) (TYRONE ROAD, FERMOY ROAD AND JOHNSTONE ROAD) AMENDMENT NO.* ORDER 2026

Southend-on-Sea City Council in exercise of its powers under Sections 1, 2, 4, 45 and 46 of the Road Traffic Regulation Act 1984 (as amended) ("the 1984 Act") and the Traffic Management Act 2004 ("the 2004 Act") and of all other enabling powers, and after consultation with the Chief Officer of Police in accordance with Part III and Part IV of Schedule 9 to the 1984 Act, hereby makes the following Order:

1. Without prejudice to the validity of anything done or to the liability incurred in respect of any act or omission before the coming into operation of this Order, The Southend Borough Council (Waiting, Loading, Stopping and Parking Places) (Map Based) (Consolidation) Order 2021 (as amended) (hereinafter referred to as "the 2021 Order") shall have effect as though:

   (i) The items represented on the plan in Schedule 1 to this Order shall replace those corresponding items on the relevant plan as listed in the appropriate Schedule to the 2021 Order (as amended).

2. The effect of this Order is (this article is an explanatory note and does not form part of the Order):

   (i) To amend the existing No Waiting restriction on Tyrone Road so that it operates Monday to Friday from 11am to 12 noon, bringing its operating time into line with comparable waiting restrictions on neighbouring roads.
   (ii) To introduce limited-waiting parking places on Tyrone Road, operating Monday to Friday from 9am to 6pm, with a maximum stay of 1 hour and no return within 4 hours.
   (iii) To introduce and amend waiting restrictions at junctions and other locations within Tyrone Road, Fermoy Road and Johnstone Road, including localised No Waiting at Any Time restrictions indicated by double yellow lines.
   (iv) Existing single yellow line restrictions will be retained or re-lined where shown on the accompanying designs. The section of Johnstone Road between Thorpe Hall Avenue and Tyrone Road will remain unrestricted.

3. The remainder of The Southend Borough Council (Waiting, Loading, Stopping and Parking Places) (Map Based) (Consolidation) Order 2021 (as amended) shall remain in full force and effect.

4. This Order shall come into operation on the xx day of xxxxxx 2026 and may be cited as:

   "The Southend-on-Sea City Council (Waiting, Loading, Stopping and Parking Places) (Map Based) (Tyrone Road, Fermoy Road and Johnstone Road) Amendment No.* Order 2026".


Made on the XX day of XXXX 2026.

[signature]

[Name]

[Job Title]
For and on behalf of Southend-on-Sea City Council

Schedule 1 - Map-Based Plans Relevant to this Order

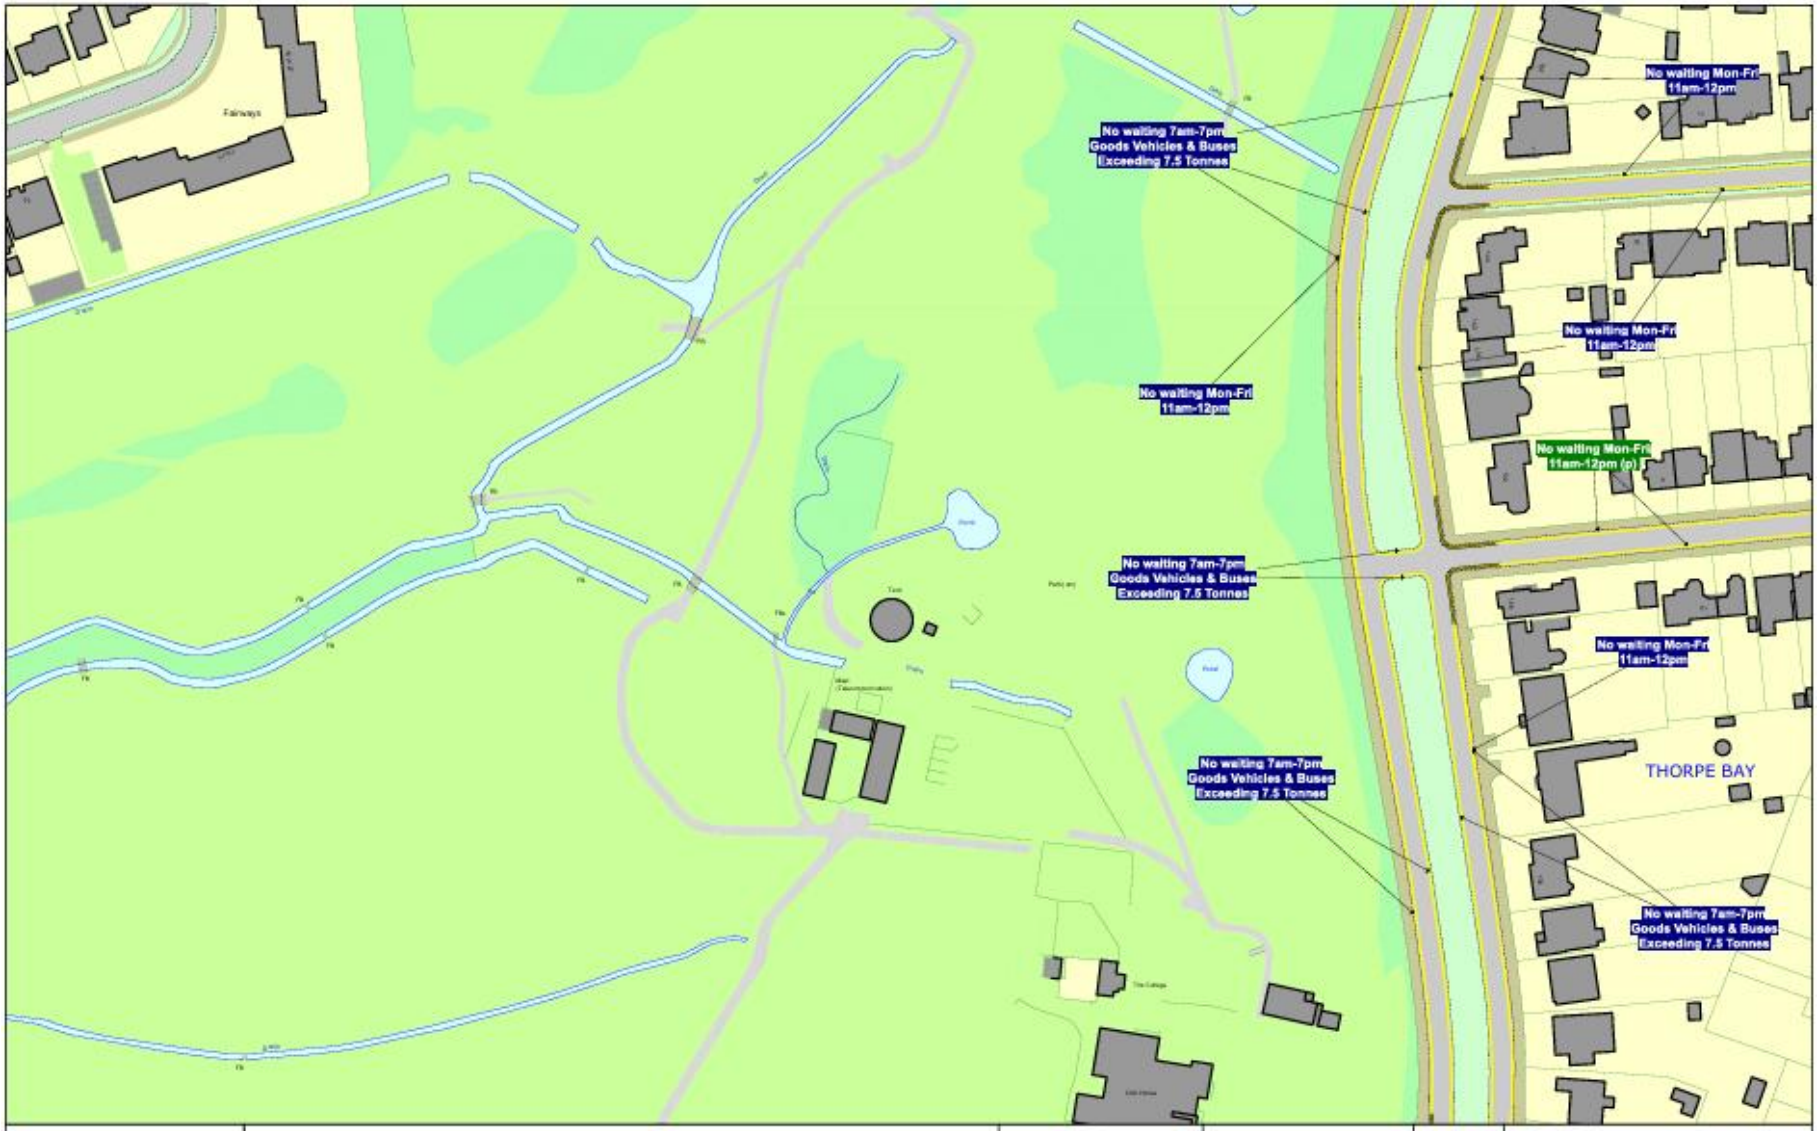


Southend-on-Sea City Council

Order Title:
THE SOUTHEND BOROUGH COUNCIL (WAITING, LOADING, STOPPING AND PARKING PLACES) (MAP BASED) (CONSOLIDATION) ORDER 2021
THE SOUTHEND-ON-SEA CITY COUNCIL (VARIOUS ROADS) (MOVING TRAFFIC AND SPEED LIMIT) ORDER 2025

NOTE: SEE MAP SCHEDULE LEGEND FOR RESTRICTIONS DISPLAYED

This map is reproduced from Ordnance Survey material with the permission of Ordnance Survey on behalf of the Controller of Her Majesty's Stationery Office © Crown Copyright. Unauthorised reproduction infringes Crown copyright and may lead to prosecution or civil proceedings.
Southend-on-Sea City Council
Licence No: 100019680 2026

SCALE	1 : 1250 @ A3
DATE	23/09/2026
MAP	Tile Ref: U23
REVISION	6 PROPOSE

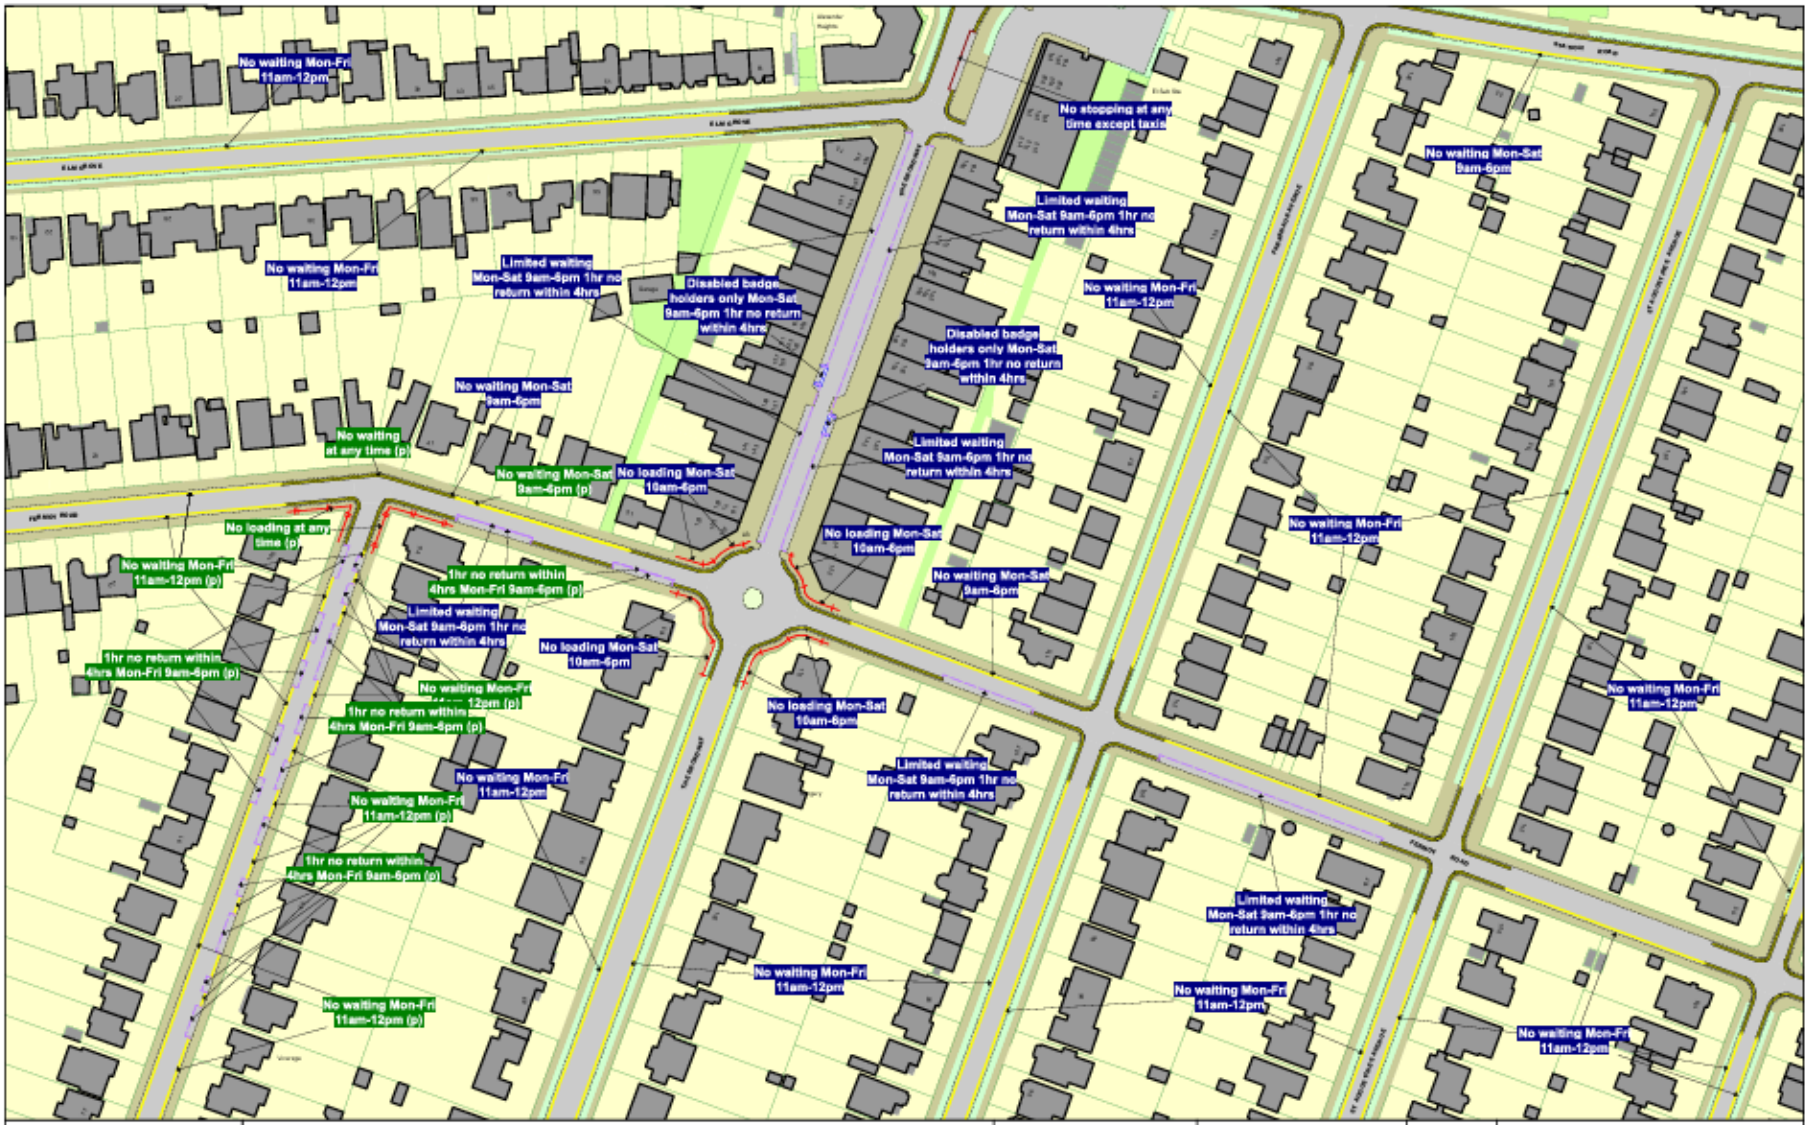

Southend-on-Sea City Council

Order Title:
THE SOUTHEND BOROUGH COUNCIL (WAITING, LOADING, STOPPING AND PARKING PLACES) (MAP BASED) (CONSOLIDATION) ORDER 2021
THE SOUTHEND-ON-SEA CITY COUNCIL (VARIOUS ROADS) (MOVING TRAFFIC AND SPEED LIMIT) ORDER 2025


NOTE: SEE MAP SCHEDULE LEGEND FOR RESTRICTIONS DISPLAYED

N

T24
U23 U25
V24

This map is reproduced from Ordnance Survey material with the permission of Ordnance Survey on behalf of the Controller of Her Majesty's Stationery Office © Crown Copyright. Unauthorised reproduction infringes Crown copyright and may lead to prosecution or civil proceedings.
Southend-on-Sea City Council Licence No: 100019680 2026

SCALE	1 : 1250 @ A3
DATE	23/09/2026
MAP	Tile Ref: U24
REVISION	4 PROPOSE

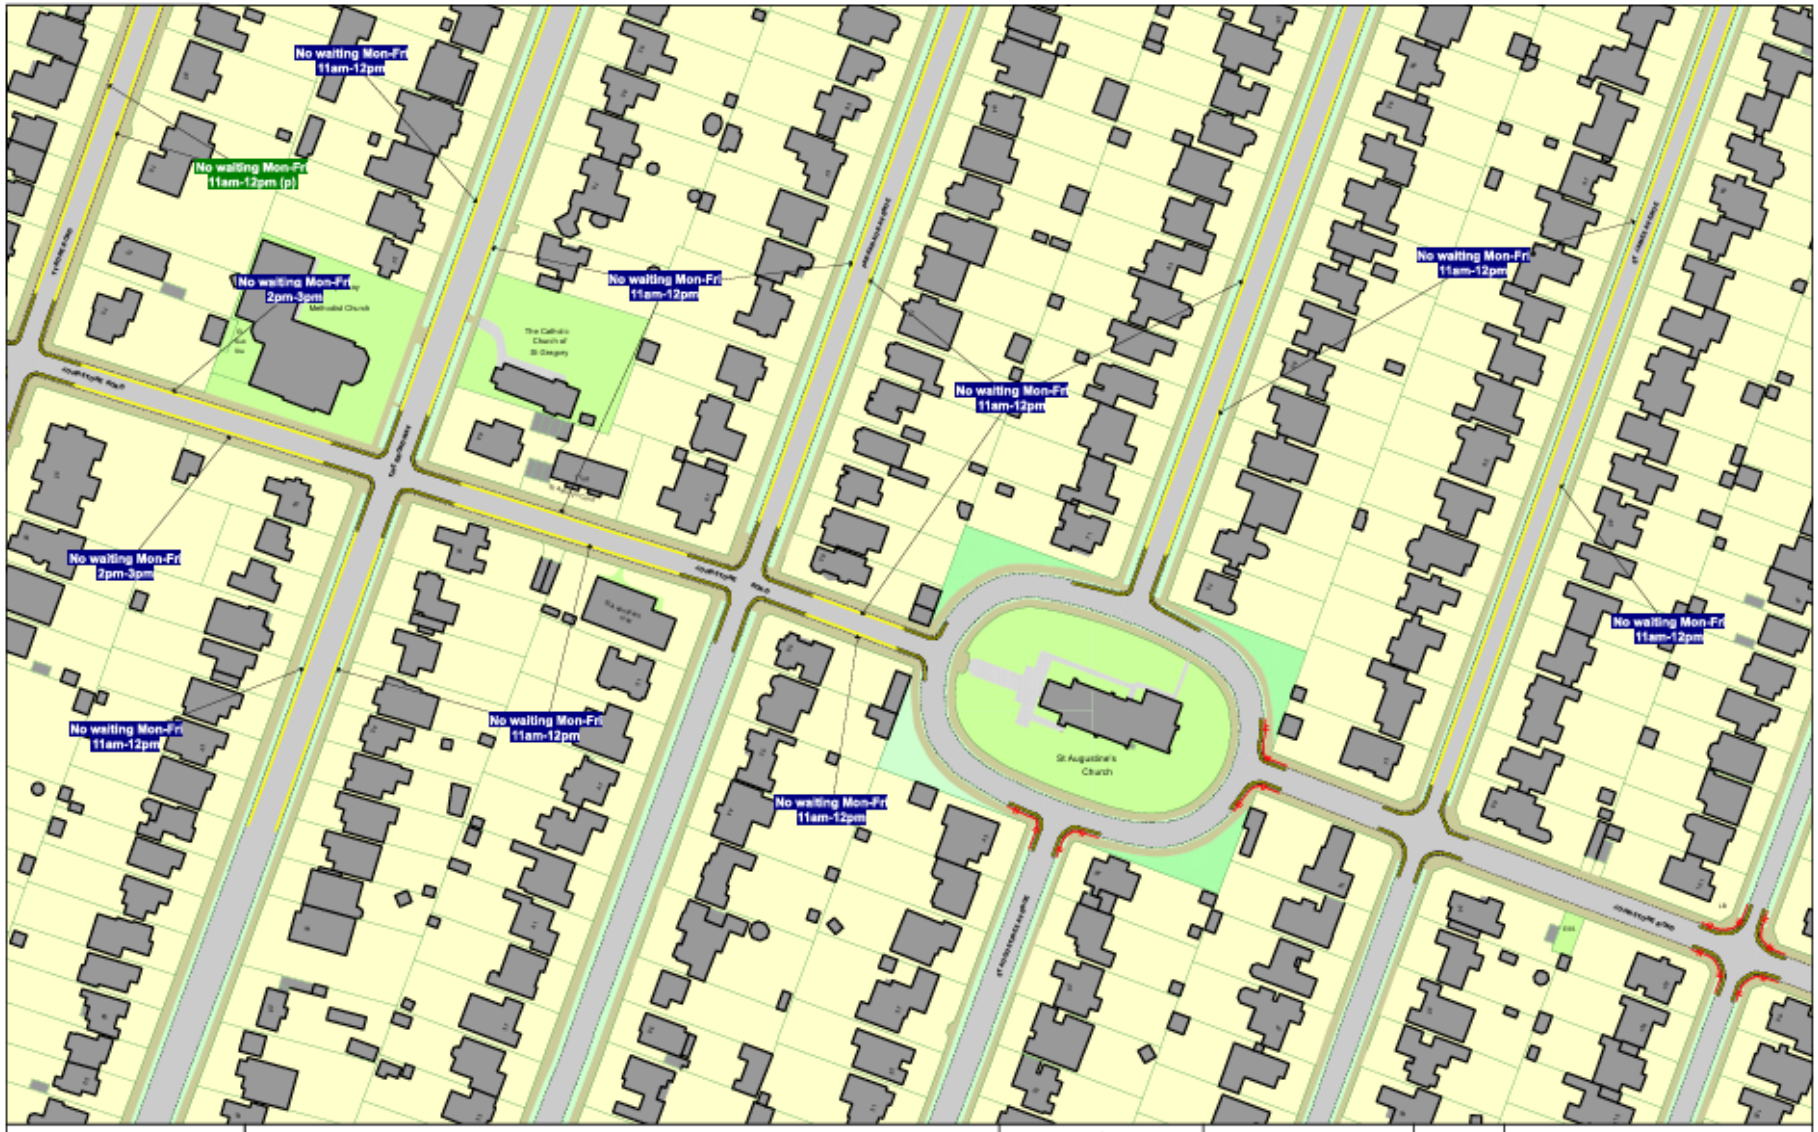

Southend-on-Sea City Council

Order Title:
THE SOUTHEND BOROUGH COUNCIL (WAITING, LOADING, STOPPING AND PARKING PLACES) (MAP BASED) (CONSOLIDATION) ORDER 2021
THE SOUTHEND-ON-SEA CITY COUNCIL (VARIOUS ROADS) (MOVING TRAFFIC AND SPEED LIMIT) ORDER 2025

NOTE: SEE MAP SCHEDULE LEGEND FOR RESTRICTIONS DISPLAYED

N

U24
V23 V25
W24

This map is reproduced from Ordnance Survey material with the permission of Ordnance Survey on behalf of the Controller of Her Majesty's Stationery Office © Crown Copyright. Unauthorised reproduction infringes Crown copyright and may lead to prosecution or civil proceedings.
Southend-on-Sea City Council
Licence No: 100019680 2026

SCALE	1 : 1250 @ A3
DATE	23/09/2026
MAP	Tile Ref: V24
REVISION	6 PROPOSE