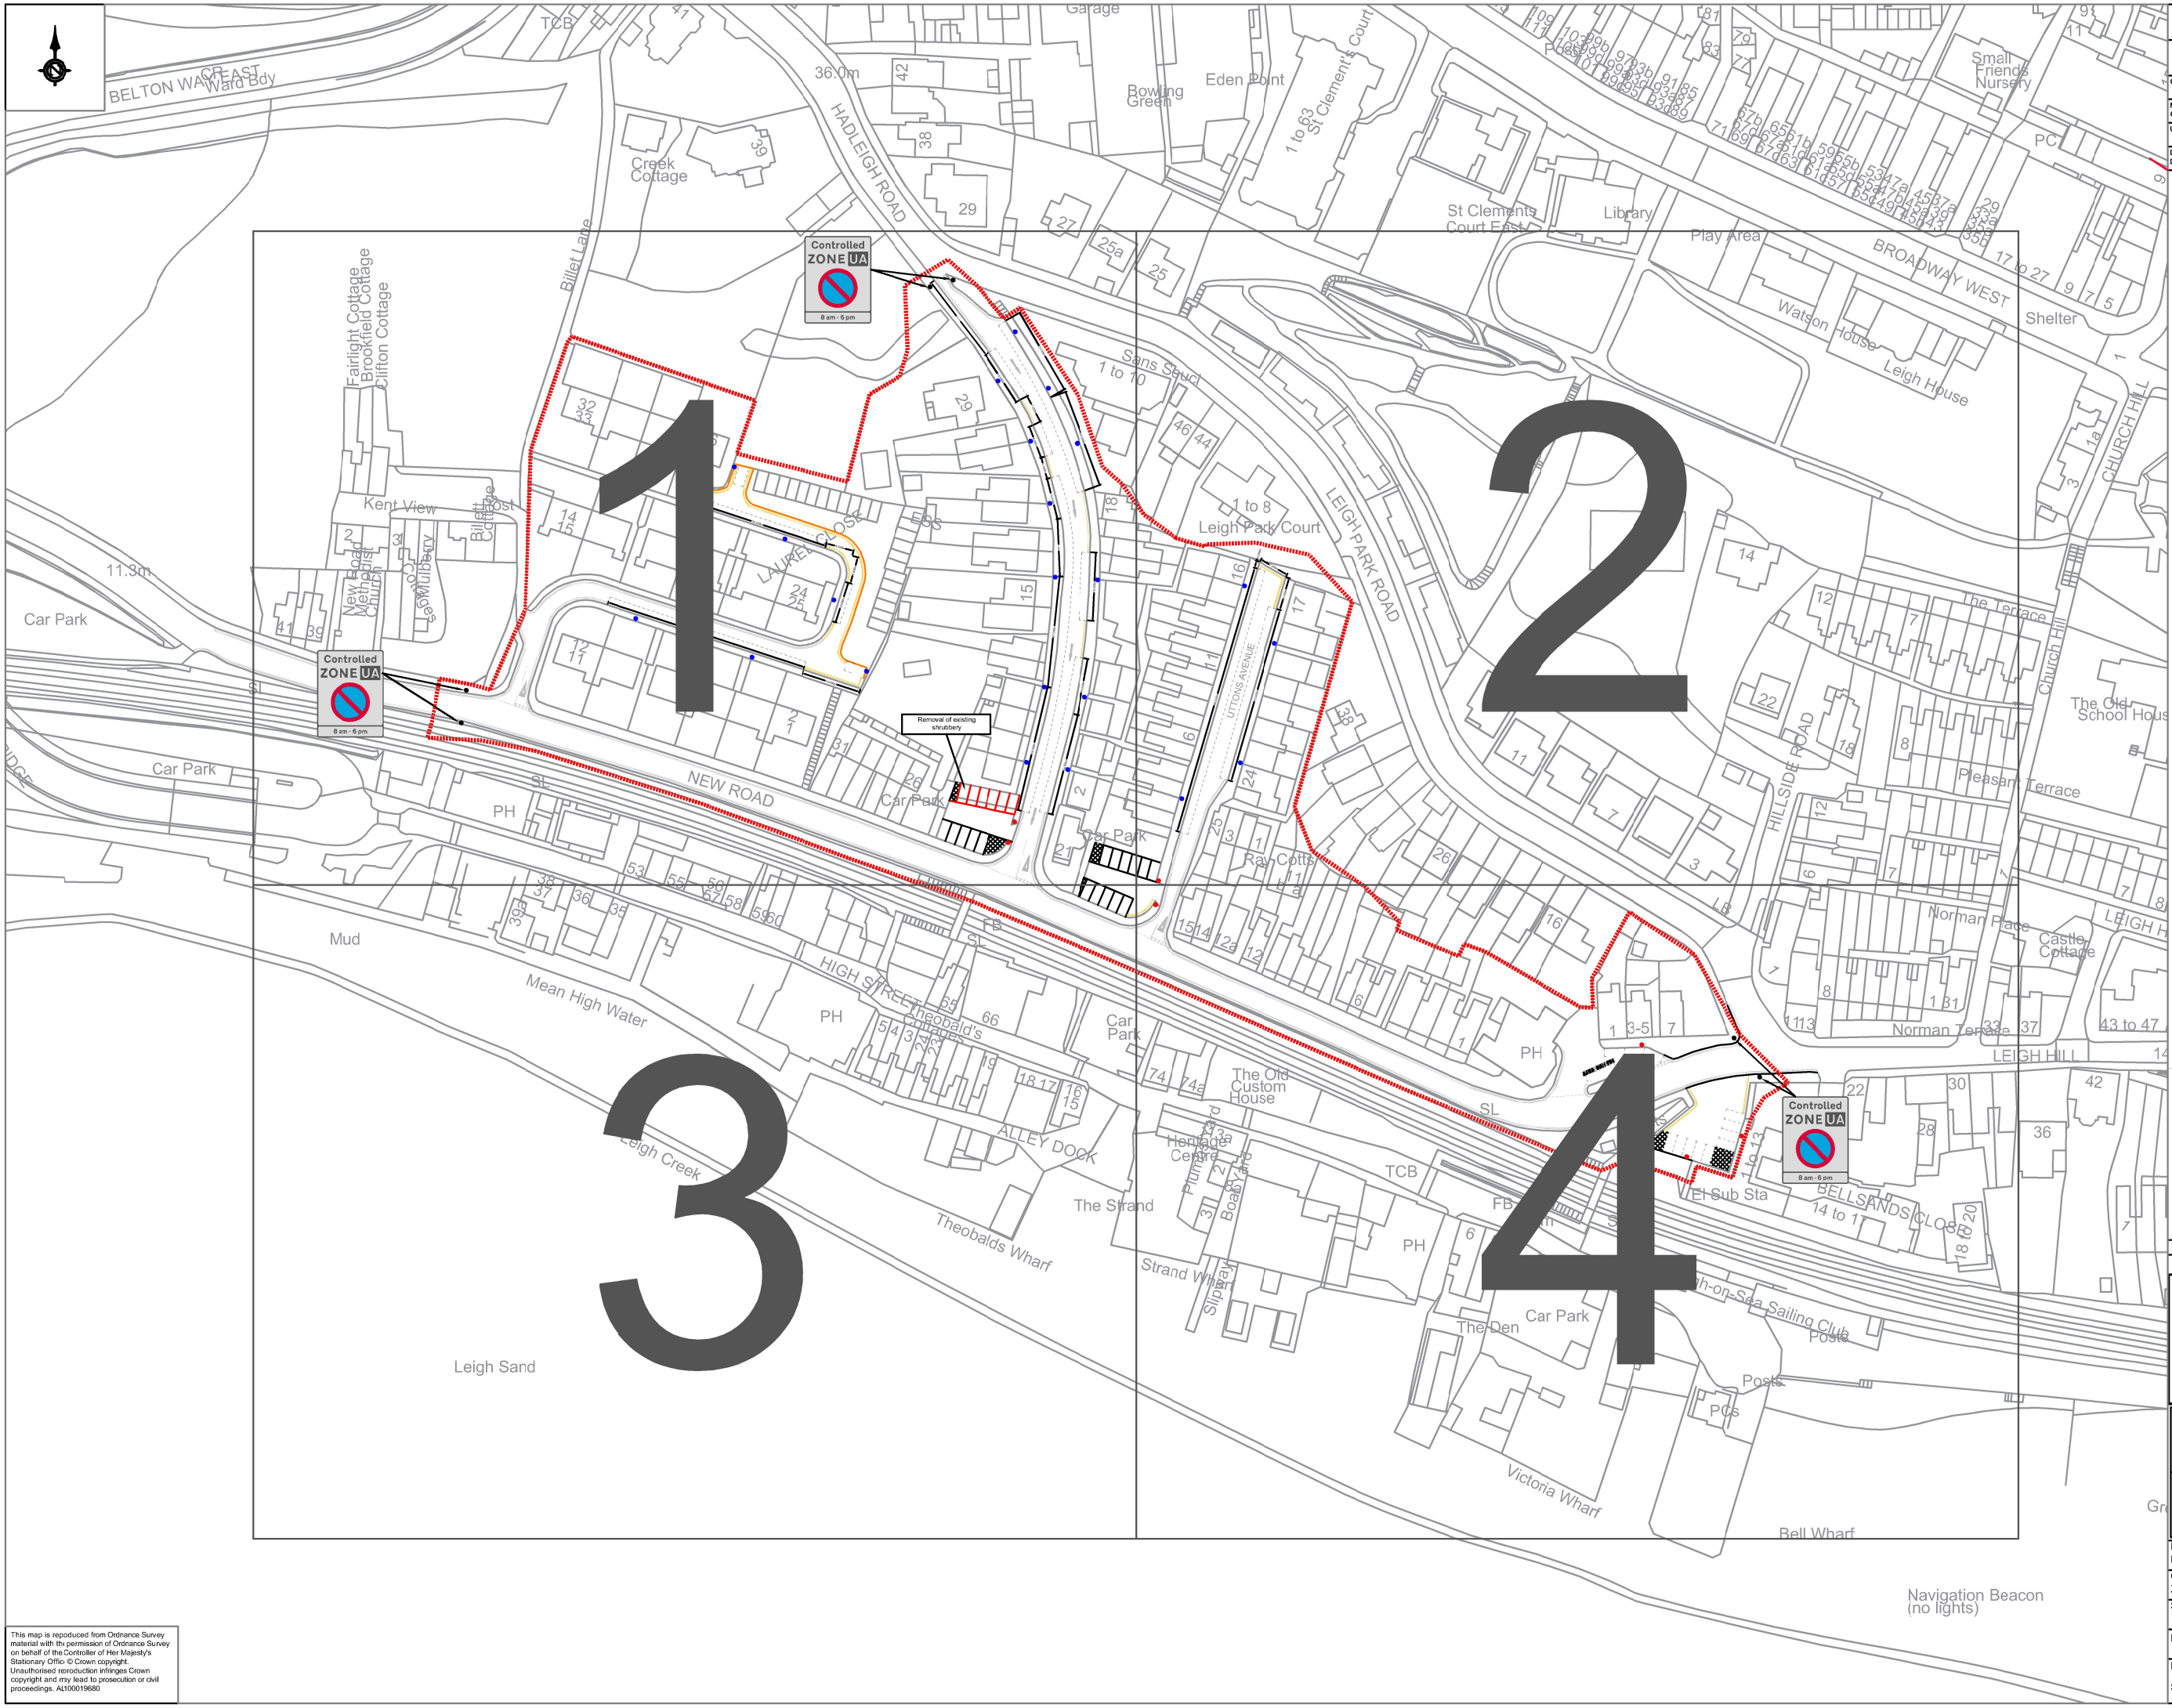

SAFETY, HEALTH AND ENVIRONMENTAL INFORMATION

In addition to the hazards/risk normally associated with the types of work detailed on this drawing, note the following significant residual risks

Construction	NONE -
Maintenance / Cleaning	NONE -
Use	NONE -
Decommissioning / Demolishing	NONE -

Key:

1. Existing road markings to remain
2. Proposed Double Yellow Lines
3. Permit Holders Sign and Post
4. Single Yellow Line, 8am - 6pm
5. Shared Use Sign and Post
6. CPZ Entry and Exit Signs
7. Zone UA, CPZ Boundary

Notes:

- Setting out on site to be agreed with SCC Engineer before works commence.
- Do not scale. This drawing must be read in conjunction with all other contract drawings and associated documents if available.
- All works must comply with the Department of Transport's Specification for Highway Works and associated Standard Construction Drawings.
- All traffic signs and road markings must conform to the Traffic Signs Regulations and General Directions 2016 (TSRGD).
- Unless otherwise specified, road markings must be applied as thermoplastic screed with solid glass beads for reflectivity.
- Length of proposed double yellow line as indicated on plan.
- All yellow markings to be 75mm in width.
- All on-street parking bays should be 2m wide, however, minimum width of 1.8m.
- All off-street parking bays should be 4.8m x 2.4m.
- Sign schedules will be provided separately.

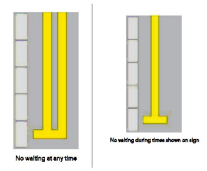

Rev.	Description.	Auth.	Date

Southend-on-Sea City Council

Infrastructure and Environment

PO Box 5560, Civic Centre
Victoria Avenue, Southend on Sea, SS2 6ZQ

Project Title
Zone UA, CPZ
Proposed Plan Option 2

Drawing Title
Zone UA, CPZ

Drawn RM	Date 10/02/2026	Review XX	Date XX/XX/XXXX
Checked XX	Date XX/XX/XXXX	Approved XX	Date XX/XX/XXXX
Scales @ A1 NTS		Revision -	

Drawing Status: Preliminary

Drawing Number
SCCR4422-5181-5181-SCC-UA-M2-SM-SK001

This map is reproduced from Ordnance Survey material with the permission of Ordnance Survey on behalf of the Controller of Her Majesty's Stationary Office © Crown copyright. Unauthorised reproduction infringes Crown copyright and may lead to prosecution or civil proceedings. AL100019680